Vol. 4 Pg. 6

COUNTY OF GEAUGA
BOARD OF COUNTY COMMISSIONERS
SEMINARY LANE
DEDICATION PLAT

O.L. 34 TR. 3 CHESTER TWP.

September 14, 1938 Scale 1 inch = 100 feet.

(Signed) E. A. Fiedler
County Engineer.

SUBMITTED BY (Signed) Milo B. Richey
REGISTERED ENGINEER. (ENGINEER'S SEAL)

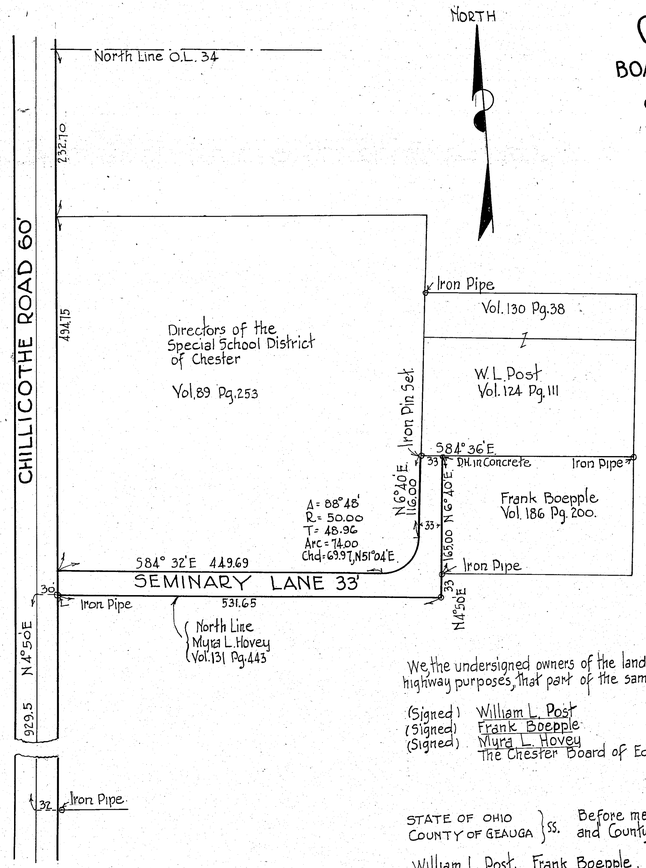

We, the undersigned owners of the land shown hereon, do hereby dedicate to public use for highway purposes, that part of the same outlined in the Yellow Shade.

(Signed) William L. Post
(Signed) Frank Boepple
(Signed) Myra L. Hovey
The Chester Board of Education, by Signed) Clay B. Eddy, President.
by (Signed) Leonard N. Petersen, Secretary.

STATE OF OHIO
COUNTY OF GEAUGA } ss. Before me a Notary Public in and for said State and County personally appeared the above named

William L. Post, Frank Boepple, Myra L. Hovey
who acknowledged the signing of the foregoing instrument to be their free act and deed.
IN WITNESS WHEREOF, I have hereunto set my hand and official seal at Chesterland this 3rd day of Oct. A.D. 1938

(Signed) J. H. Cottrell,
Notary Public.

(NOTARIAL SEAL)

STATE OF OHIO
COUNTY OF GEAUGA } ss. Before me a Notary Public in and for said State and County personally appeared the above named

Clay B. Eddy, President, and Leonard N. Petersen, Secretary of The Chester Board of Education, who acknowledged the signing of the foregoing instrument to be their free act and deed, personally and as such officers.
IN WITNESS WHEREOF, I have hereunto set my hand and official seal at Chesterland this 3rd day of Oct. A.D. 1938.

J. H. COTTRELL
My commission expires Feb. 25, 1940.

(Signed) J. H. Cottrell
Notary Public.

(NOTARIAL SEAL.)

The within dedication of land accepted and approved by resolution adopted October 3rd A.D. 1938.

(Signed) A. C. Stone.
(Signed) F. N. Griffin
(Signed) John Shafford.
} Board of Commissioners of GEAUGA COUNTY OHIO.

Attest (Signed) Ethel L. Thrasher
Clerk.

The legal form of the within dedication of land is hereby approved.
(Signed) H. K. Bostwick
County Prosecutor.

Entered for Transfer January 18th 1939
(Signed) Ethel L. Thrasher
County Auditor.

Received for Record Jan. 18, 1939
at 3:30 o'clock P.M.
Recorded January 20, 1939
W. A. Basquin, Recorder.